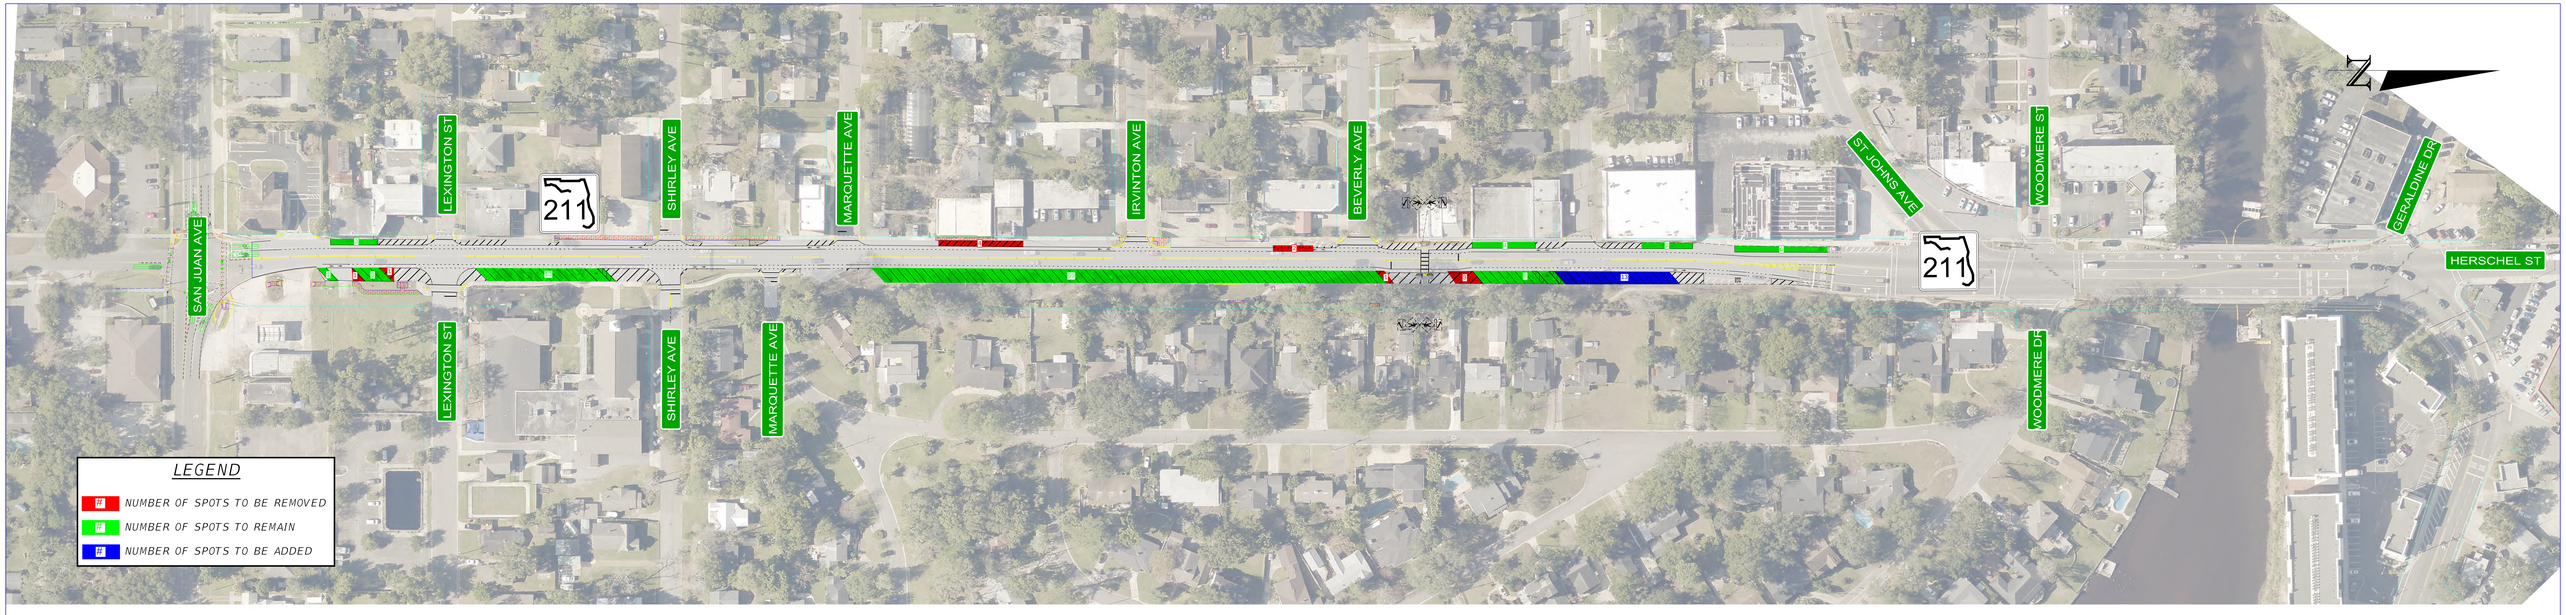

PROJECT DETAIL CHRIS A. PAULS PROJECT MANAGER, TCSP PLANNING & SUPPORT 1000 N. ASHLEY DRIVE, SUITE 203 TAMPA, FLORIDA 33602	STATE OF FLORIDA DEPARTMENT OF TRANSPORTATION			PARKING EXHIBIT
	ROAD NO.	COUNTY	FINANCIAL PROJECT ID	
	SR 211	DUVAL	4368810-1-52-01	

SHEET NO.
1