FDOT FCE

LEGEND

- RIGHT OF WAY
- TOLL FACILITY
- POND
- BRIDGE

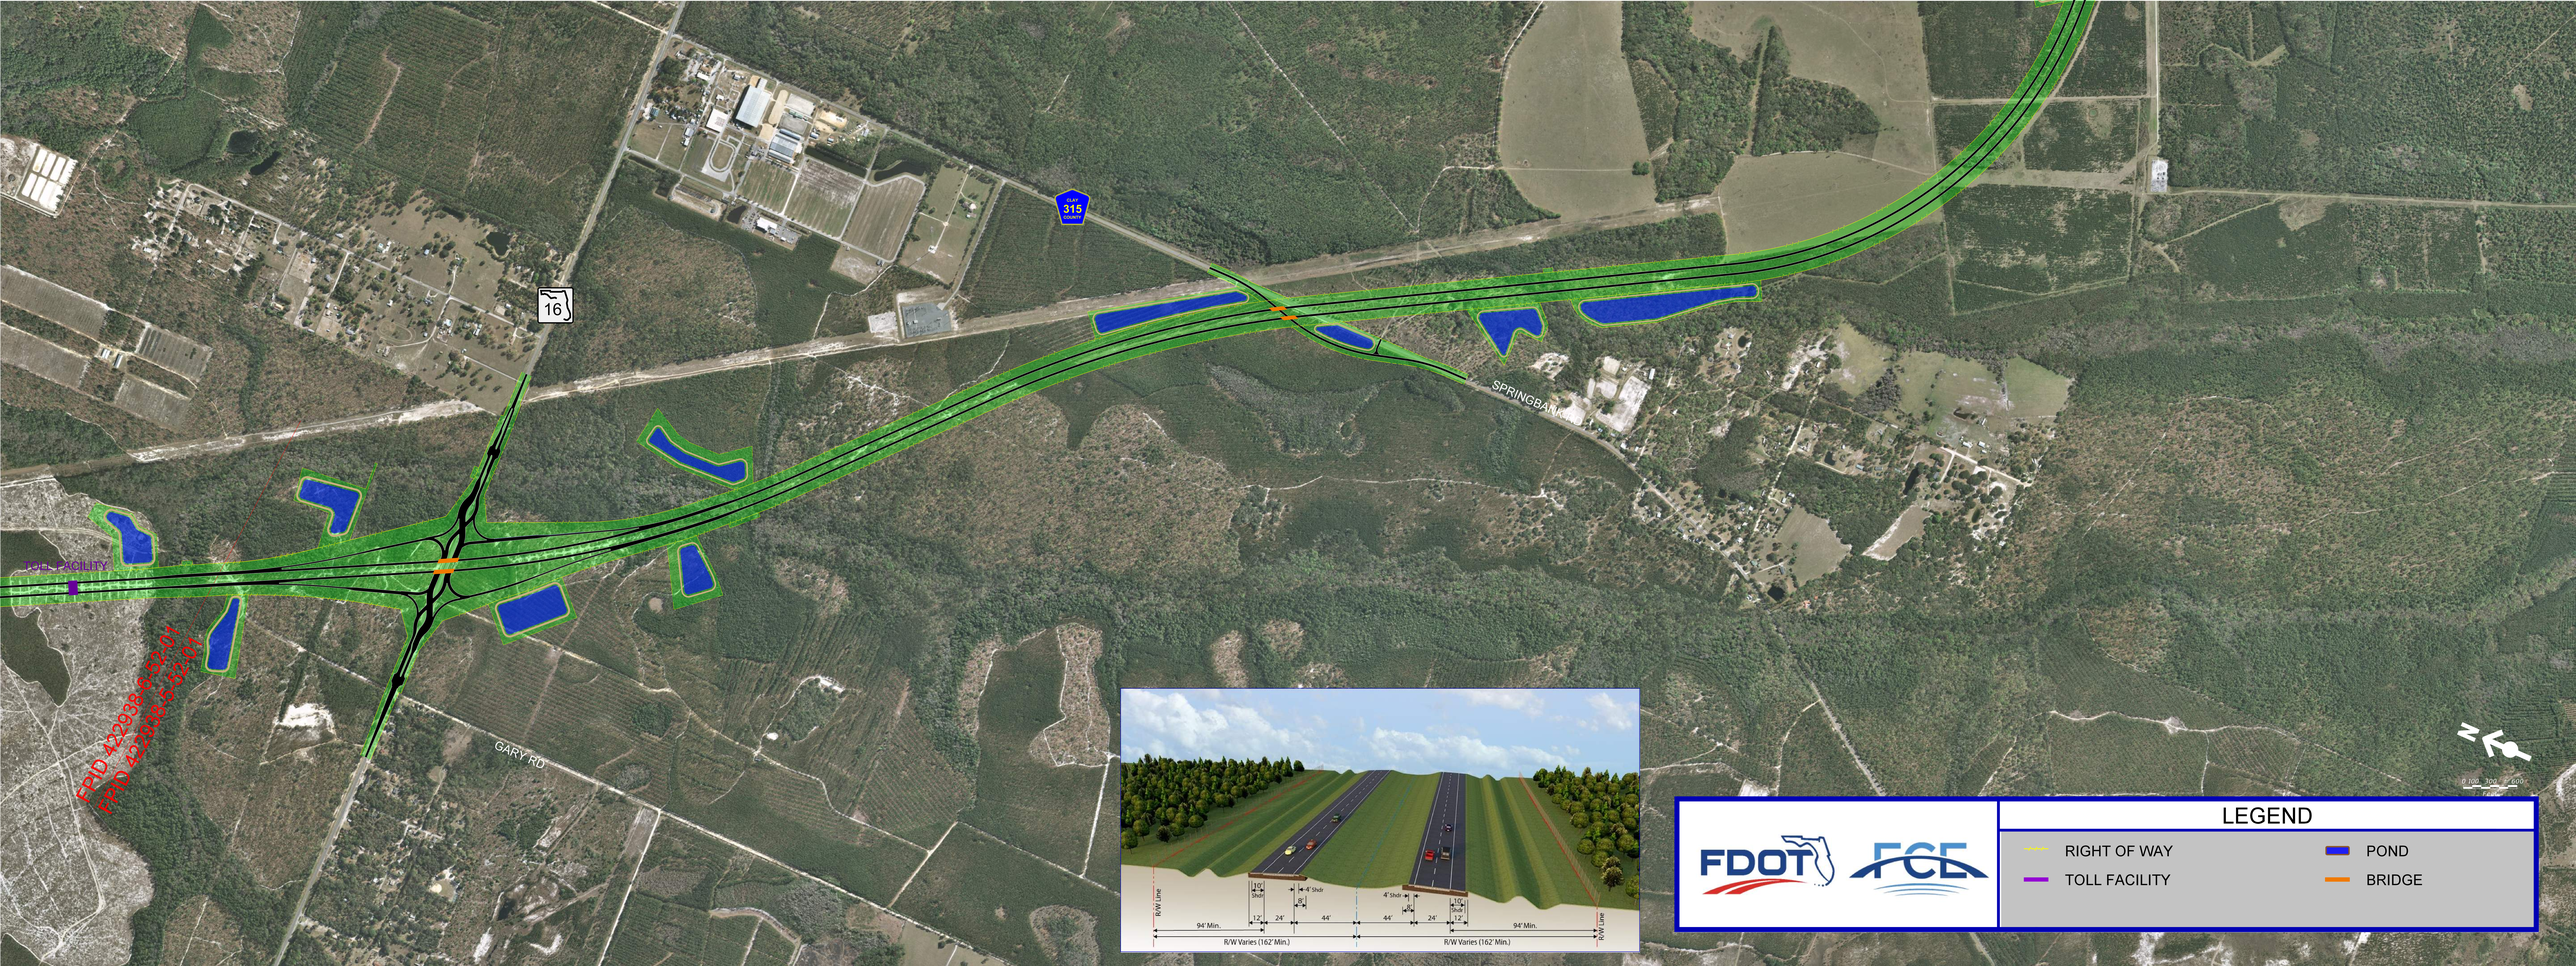
16
SR 315
SPRINGBANK
GARY RD
TOLL FACILITY
FPID 422938-6-52-01
FPID 422938-5-52-01
R/W Line
15' Shdr
4' Shdr
8'
12'
24'
44'
94' Min.
R/W Varies (162' Min.)
LEGEND
RIGHT OF WAY
TOLL FACILITY
POND
BRIDGE

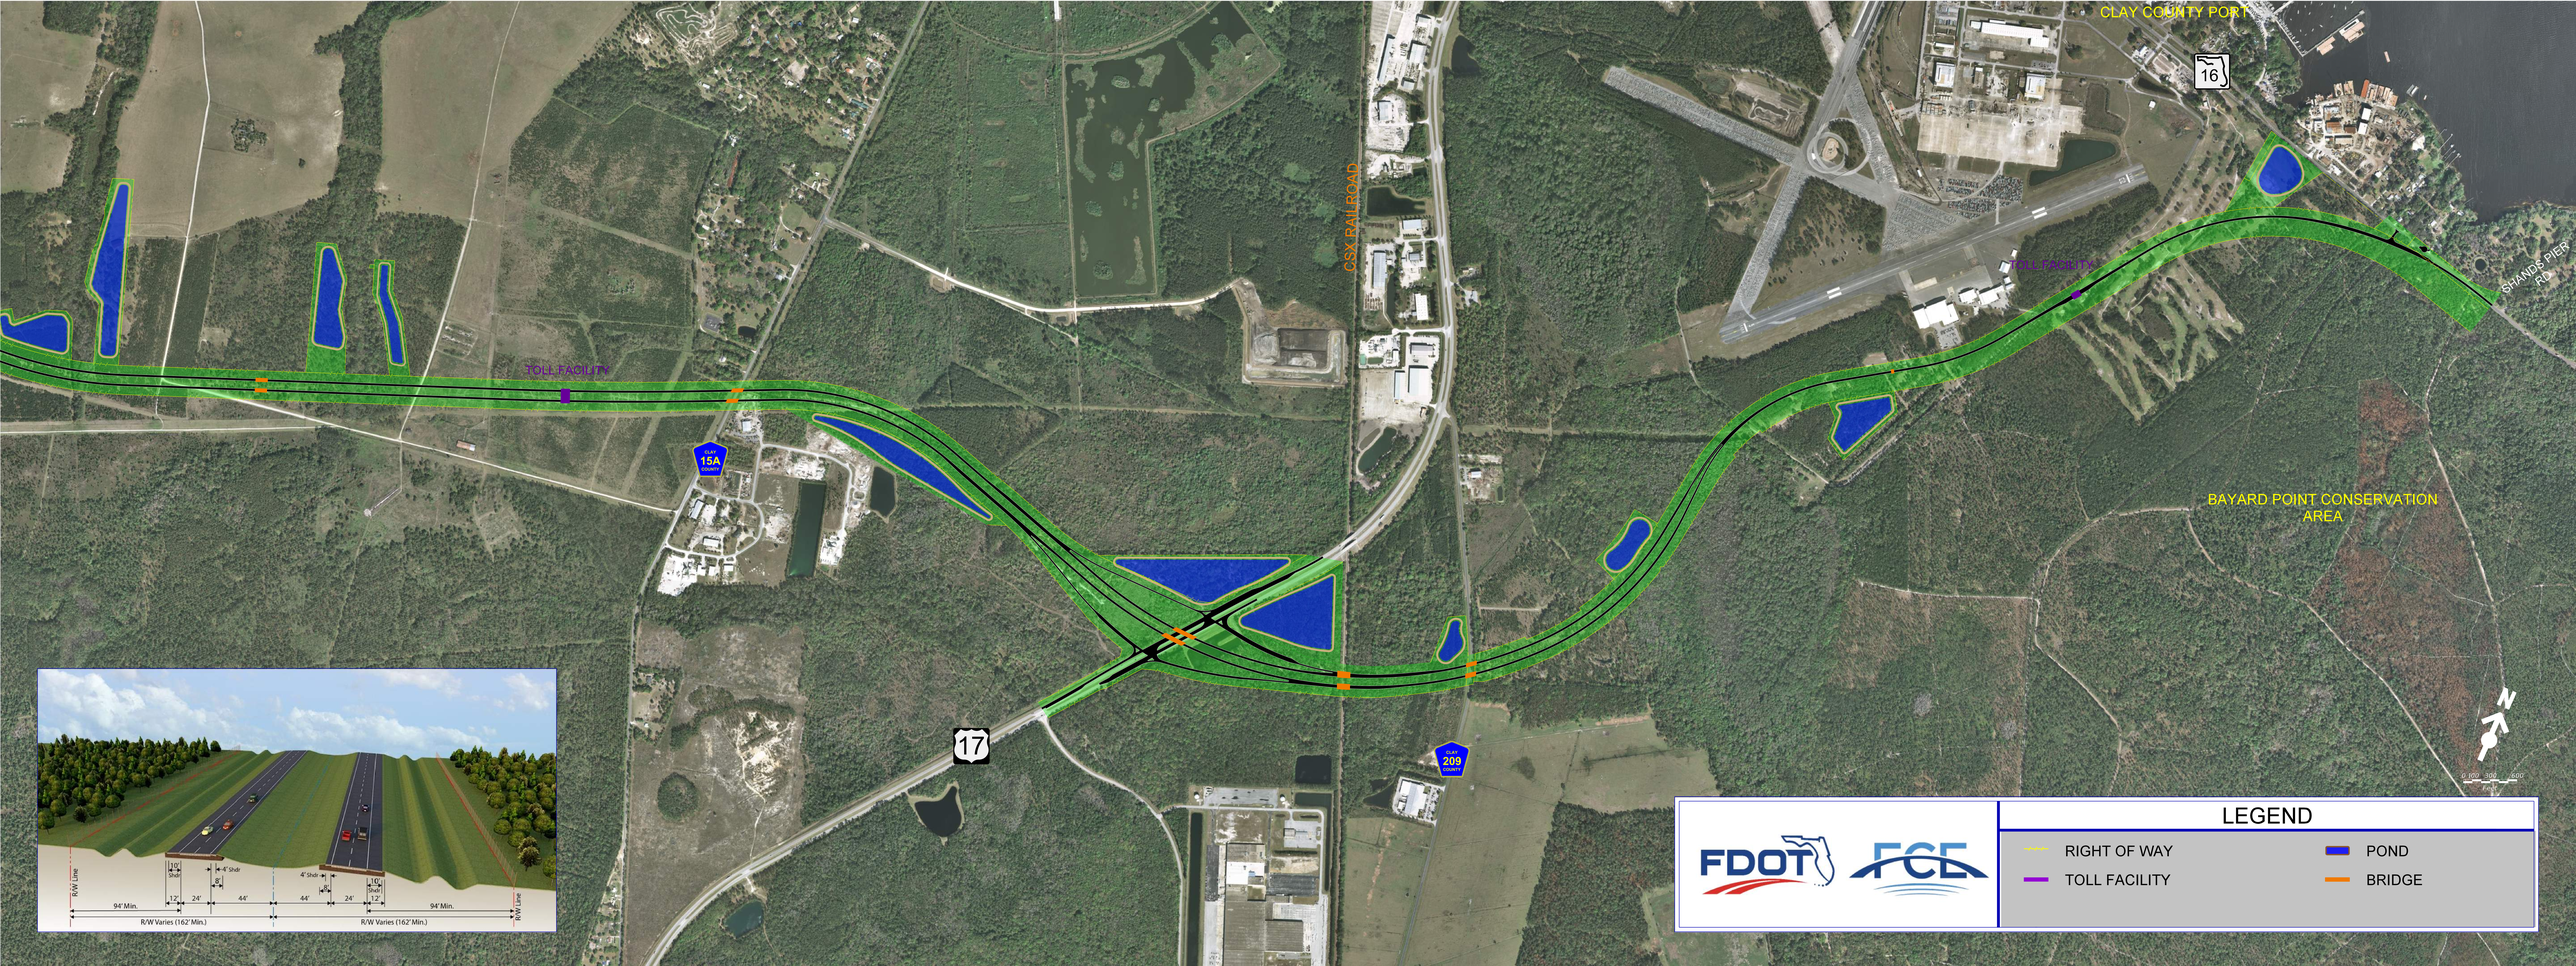
CLAY COUNTY PORT
16
TOLL FACILITY
CSX RAILROAD
TOLL FACILITY
SHANDS PIER RD
BAYARD POINT CONSERVATION AREA
CLAY 15A
CLAY 209
17
N
LEGEND
RIGHT OF WAY
TOLL FACILITY
POND
BRIDGE
FDOT
FCE