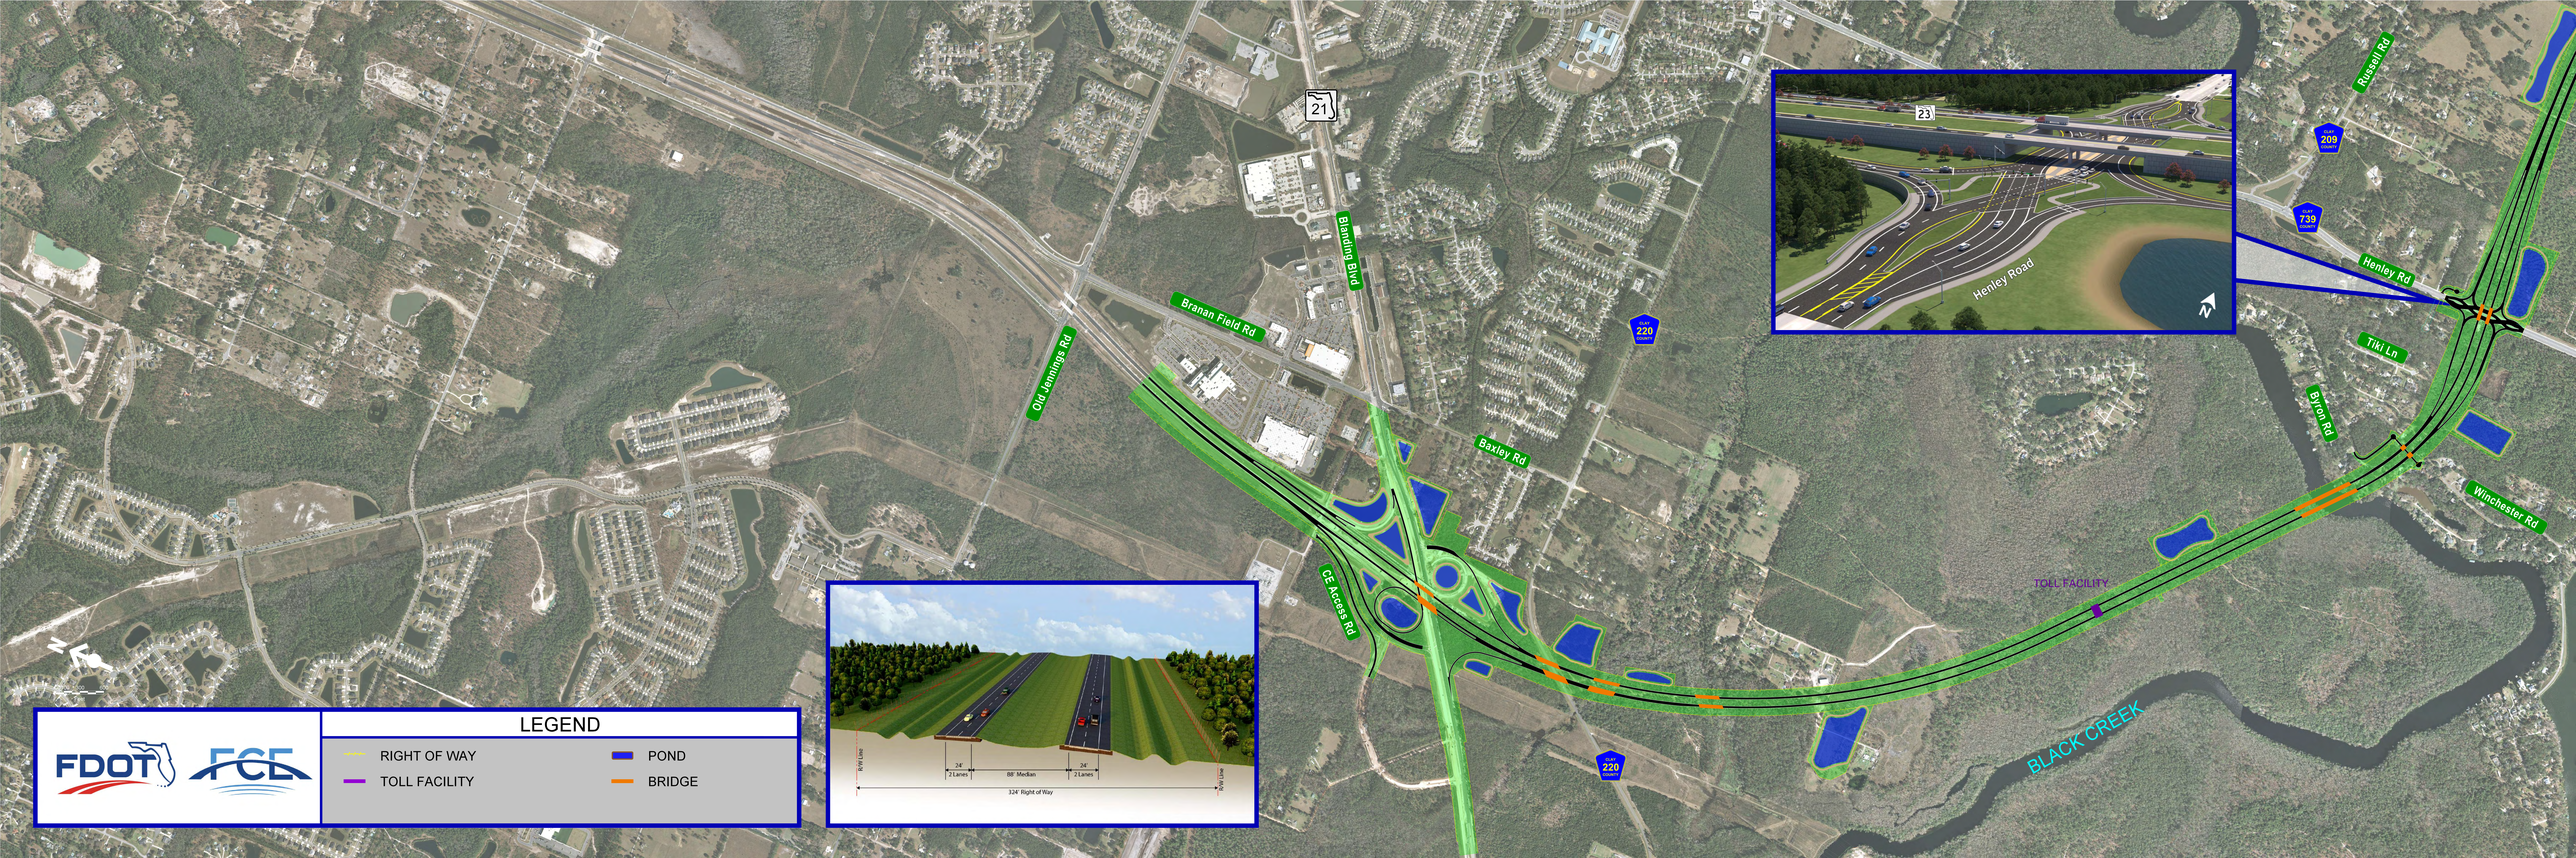
21
Branan Field Rd
Blanding Blvd
Old Jennings Rd
Baxley Rd
CE Access Rd
220
209
739
Russell Rd
Henley Rd
Tiki Ln
Byron Rd
Winchester Rd
TOLL FACILITY
BLACK CREEK
23
Henley Road
N
24'
2 Lanes
88' Median
24'
2 Lanes
124' Right of Way
R/W Line
R/W Line
FDOT
FCE
LEGEND
RIGHT OF WAY
TOLL FACILITY
POND
BRIDGE

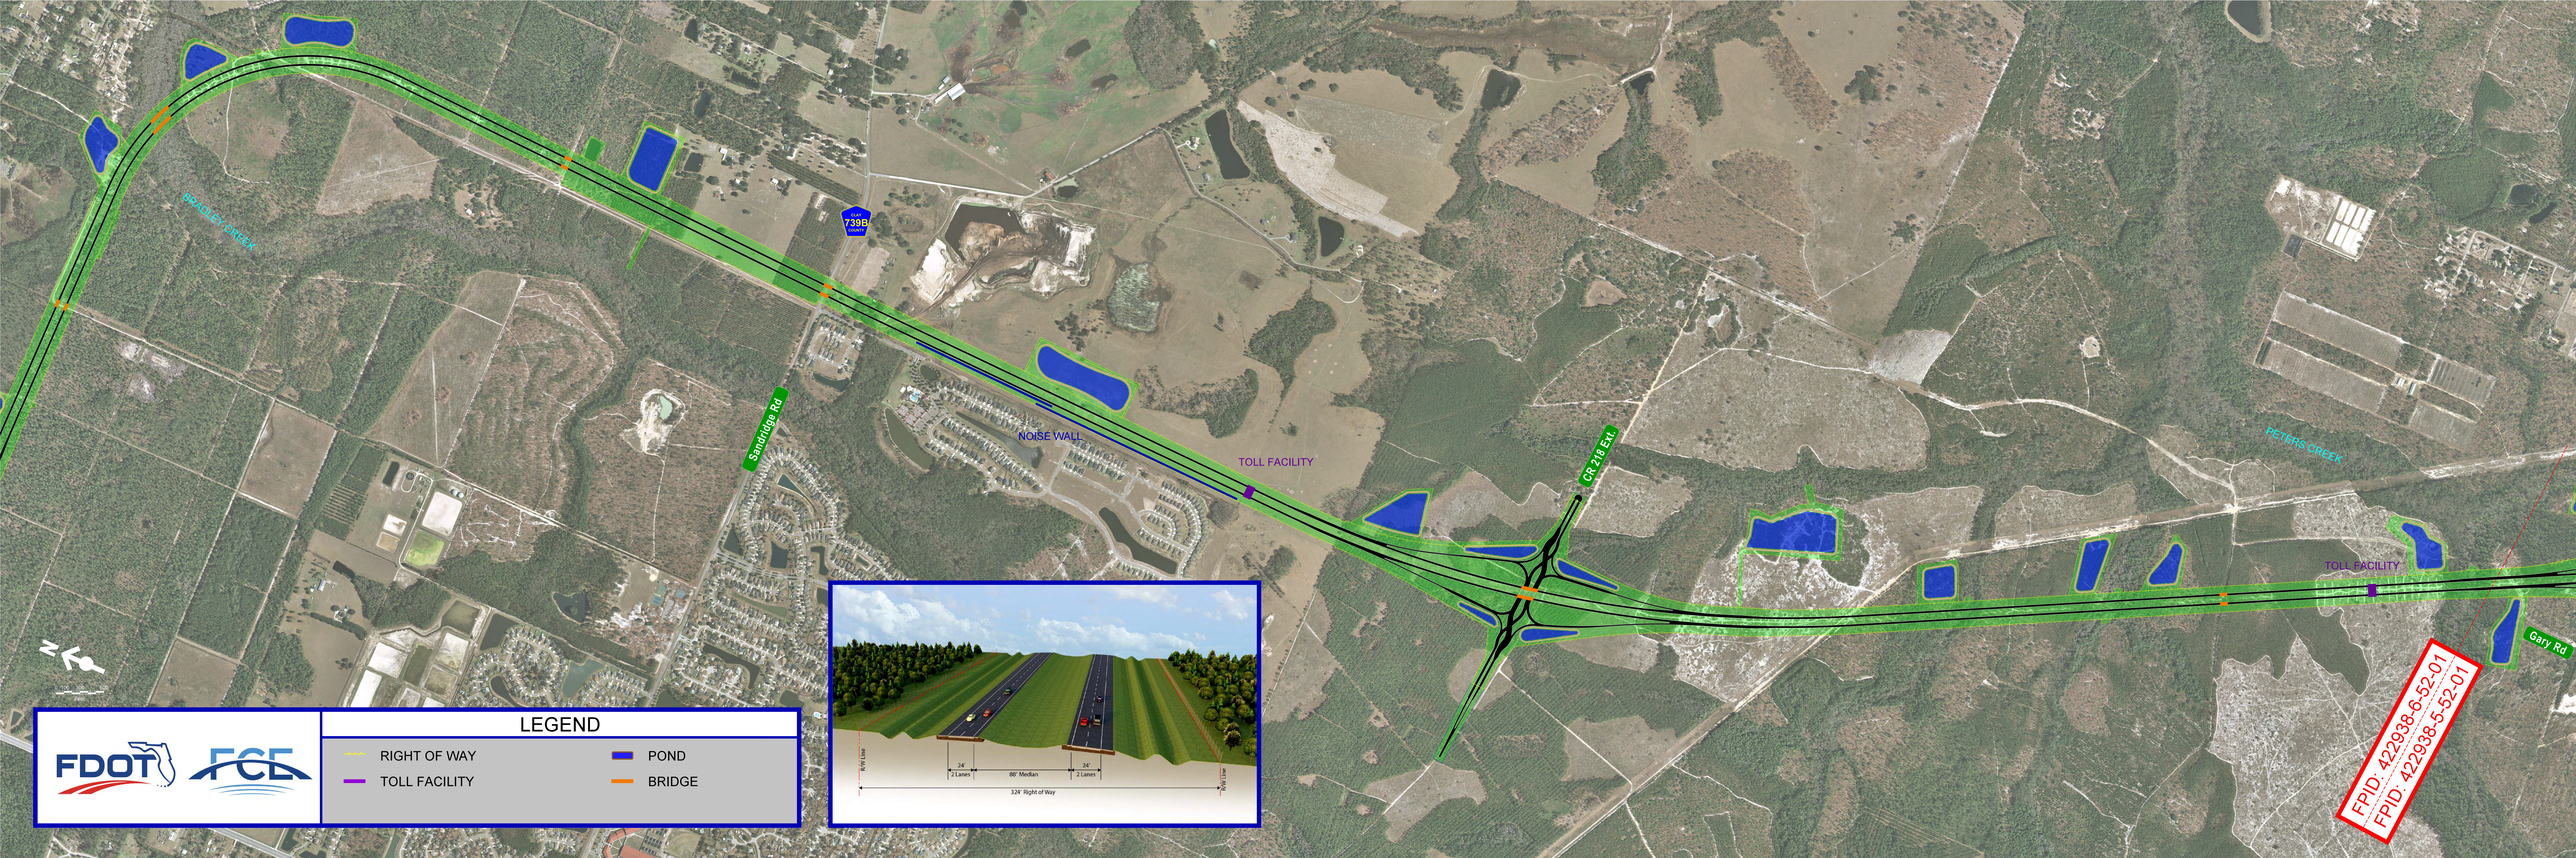
BEAGLE CREEK
739B
Sandridge Rd
NOISE WALL
TOLL FACILITY
CR 218 Ext.
PETERS CREEK
TOLL FACILITY
Gary Rd
FPID: 422938-6-52-01
FPID: 422938-5-52-01
N
24'
2 Lanes
88' Median
24'
2 Lanes
324' Right of Way
ROW Line
ROW Line
FDOT
FCE
LEGEND
RIGHT OF WAY
TOLL FACILITY
POND
BRIDGE